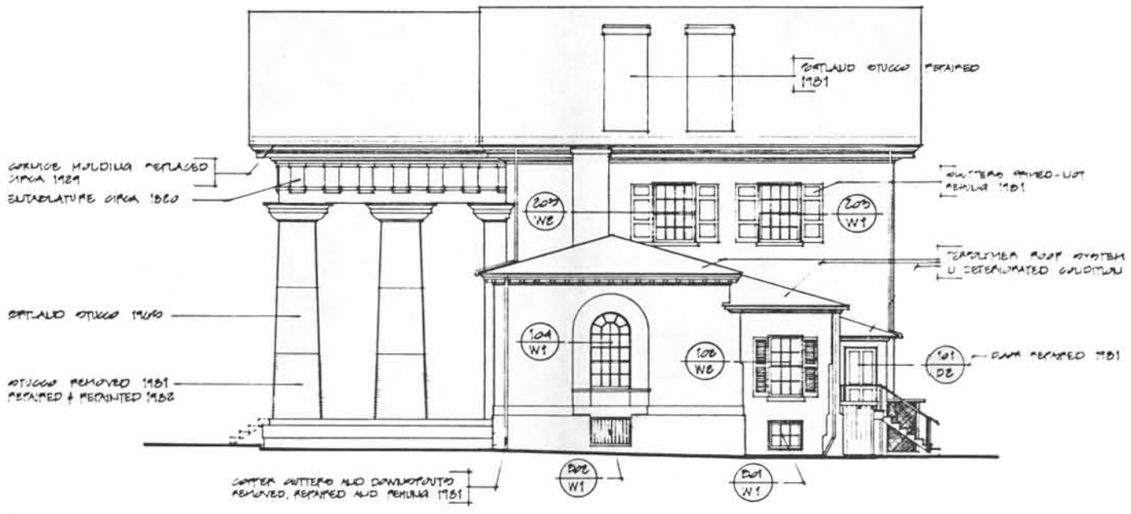

1/6 NORTH ELEVATION
SCALE 1/8"=1'-0"

NOTE:
NON-HISTORIC PORTLAND STUCCO SANDBLASTED AND PAINTED 1981 IN PREPARATION FOR HANDICAPPING 1982.

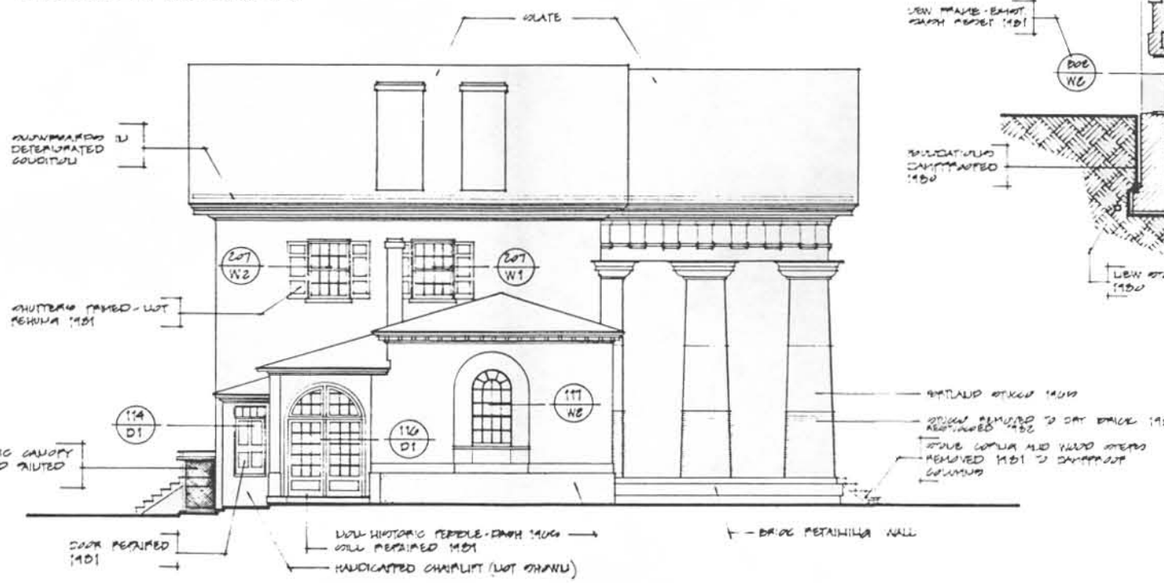

2/6 SOUTH ELEVATION
SCALE · 1/8"=1'-0"

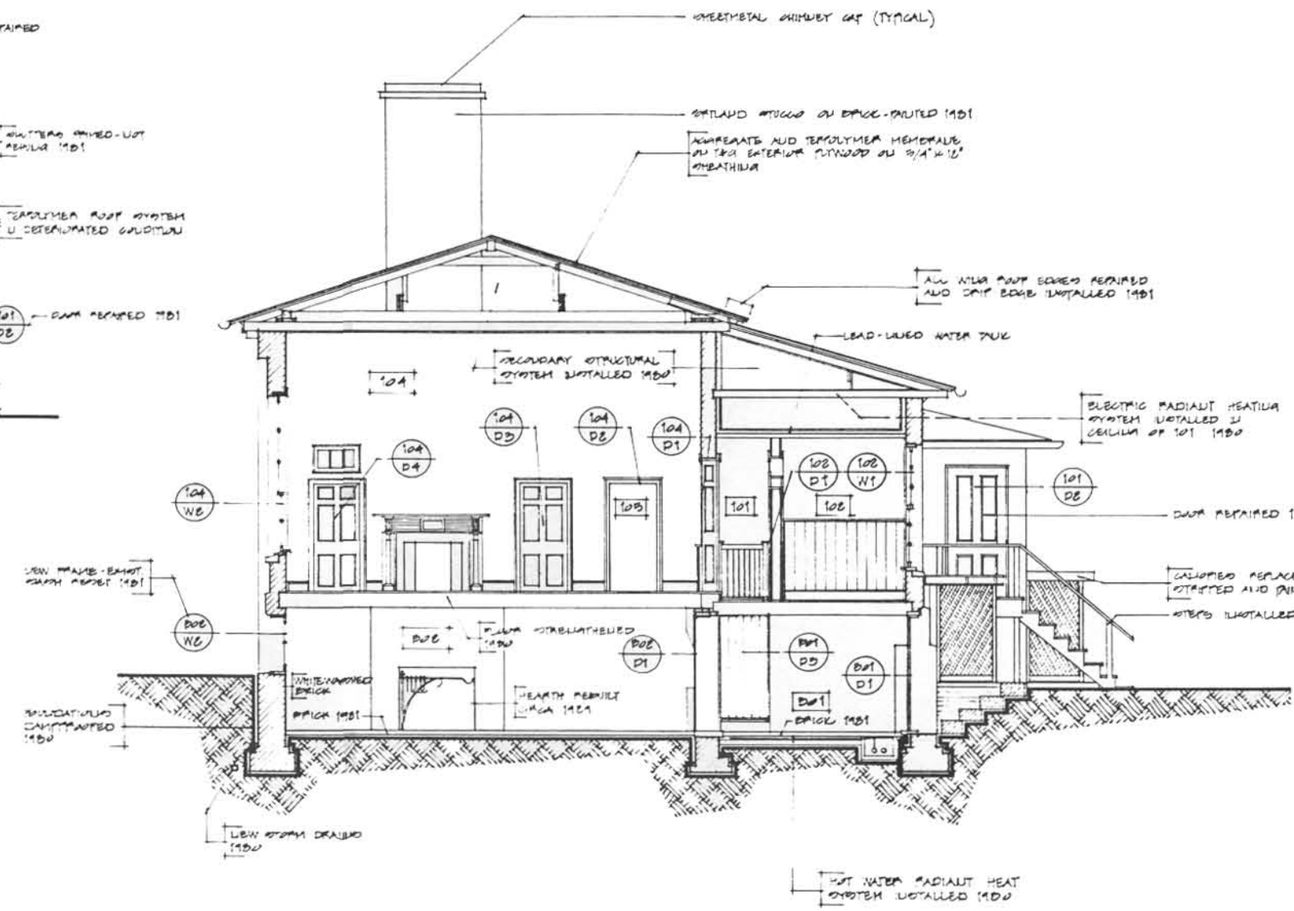

3/6 SECTION · NORTH WING
SCALE · 1/4"=1'-0"

ARLINGTON HOUSE · SECTION·ELEVATION

EXISTING CONDITIONS

PREPARED	DRAWING NO.
HADFIELD	330
DESIGNED	23000
SLIGH	PCIP PKG. 300
DRAWN	SHEET 6
DOVALD	OF 13
CHECKED	
3/7/82	
DATE	