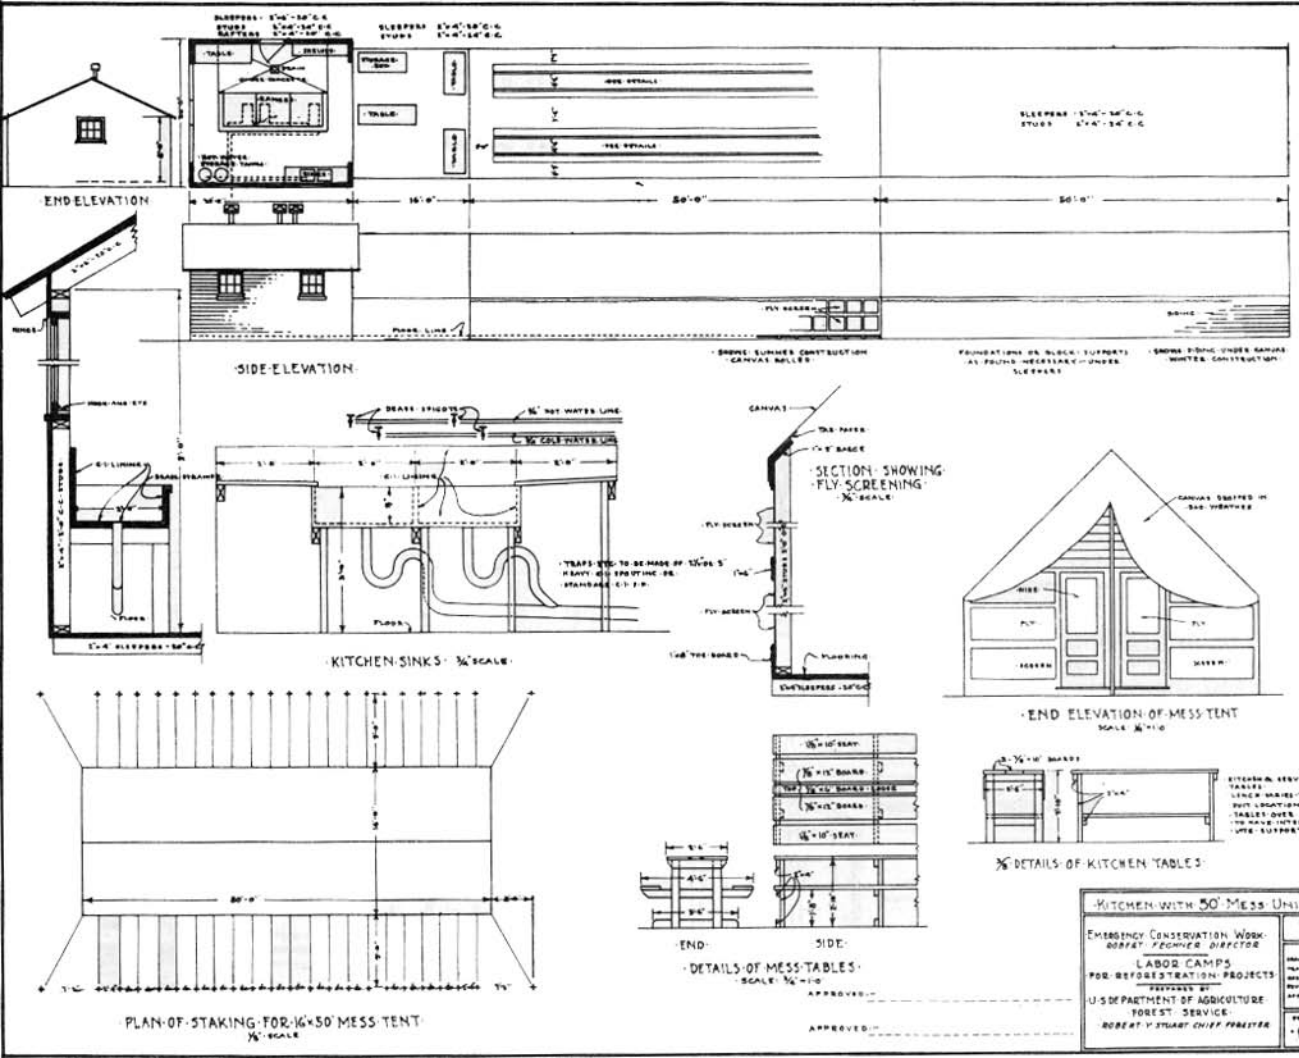
END ELEVATION
SIDE ELEVATION
KITCHEN SINKS 3/8" SCALE
SECTION SHOWING FLY SCREENING
3/8" SCALE
END ELEVATION OF MESS TENT
SCALE 3/8" = 1'-0"
PLAN OF STAKING FOR 16'x50' MESS TENT
3/8" SCALE
DETAILS OF MESS TABLES
SCALE 3/4" = 1'-0"
END
SIDE
3/8" DETAILS OF KITCHEN TABLES
KITCHEN WITH 50' MESS UNITS
EMERGENCY CONSERVATION WORK
ROBERT FECHNER DIRECTOR
LABOR CAMPS
FOR REFORESTRATION PROJECTS
PREPARED BY
U.S. DEPARTMENT OF AGRICULTURE
FOREST SERVICE
ROBERT Y. STUART CHIEF FORESTER
APPROVED
APPROVED
DRAWING NO.
6-A