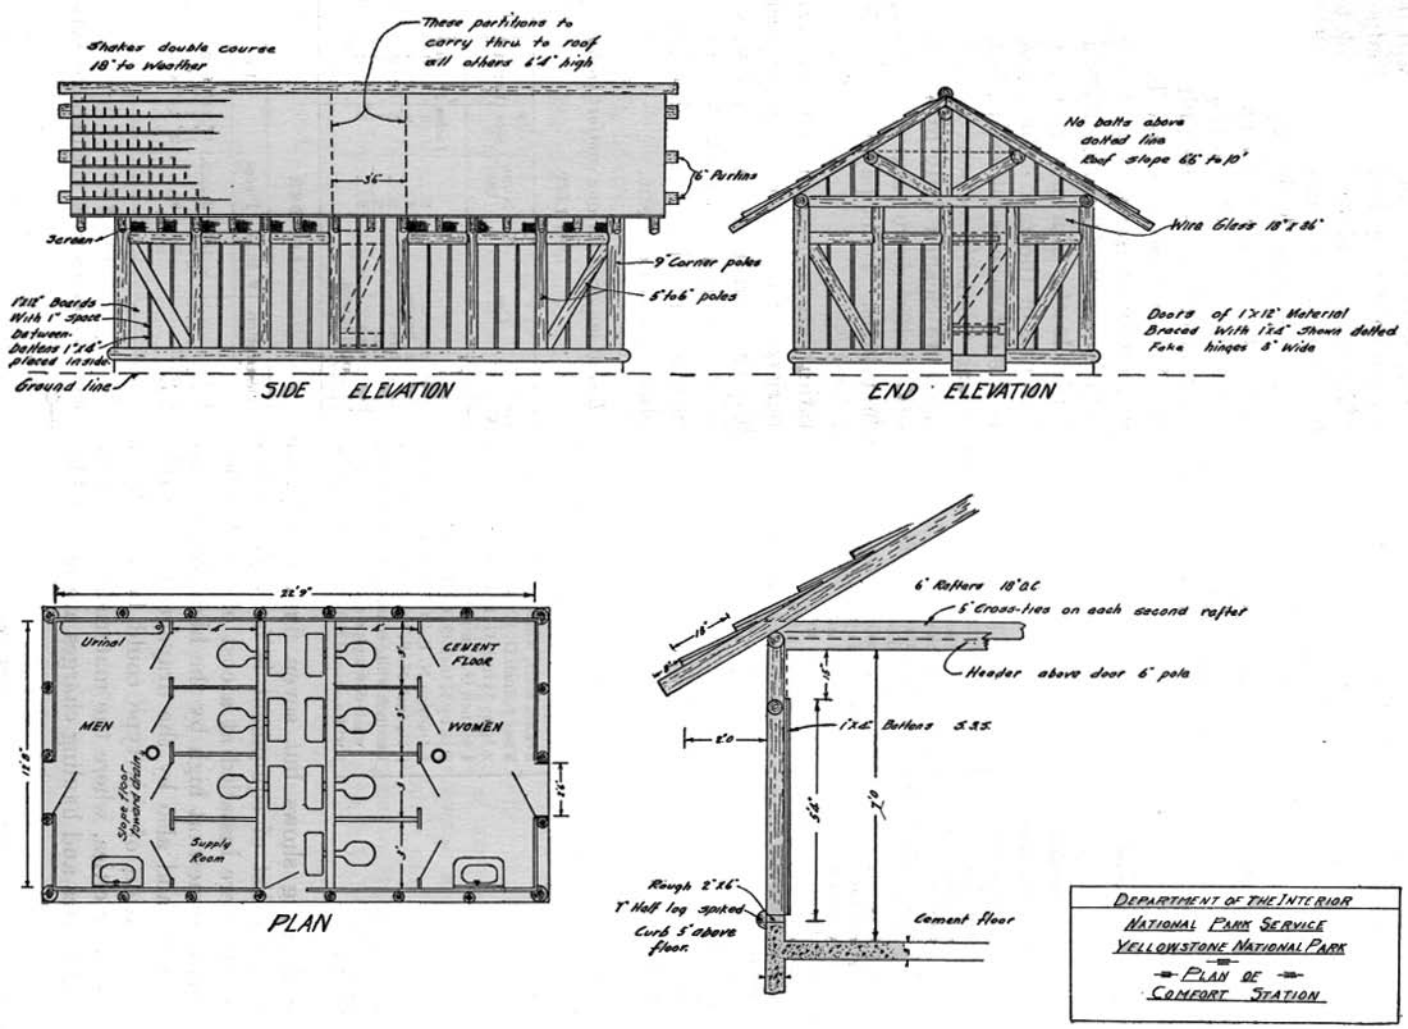
Shaker double course
18" to Weather
These partitions to
carry thru to roof
all others 6'4" high
5'6"
16" Purlins
Screen
9" Corner poles
5'to6" poles
1"x12" Boards
With 1" space
between.
Battens 1"x4"
placed inside.
Ground line
SIDE ELEVATION
No batts above
dotted line
Roof slope 65° to 10°
Wire Glass 18"x26"
Doors of 1"x12" Material
Braced With 1"x4" Shown dotted
Fake hinges 8" Wide
END ELEVATION
22'9"
Urinal
CEMENT
FLOOR
MEN
WOMEN
Slope floor
toward drain
Supply
Room
PLAN
6" Rafters 18" O.C.
5" Cross-ties on each second rafter
Header above door 6" pole
1"x4" Battens S.S.S.
2'0
5'6"
7'0
Rough 2"x6"
1" Half log spiked
Curb 5" above
floor.
Cement Floor
DEPARTMENT OF THE INTERIOR
NATIONAL PARK SERVICE
YELLOWSTONE NATIONAL PARK
PLAN OF
COMFORT STATION