WAR DEPARTMENT

CORPS OF ENGINEERS U S ARMY

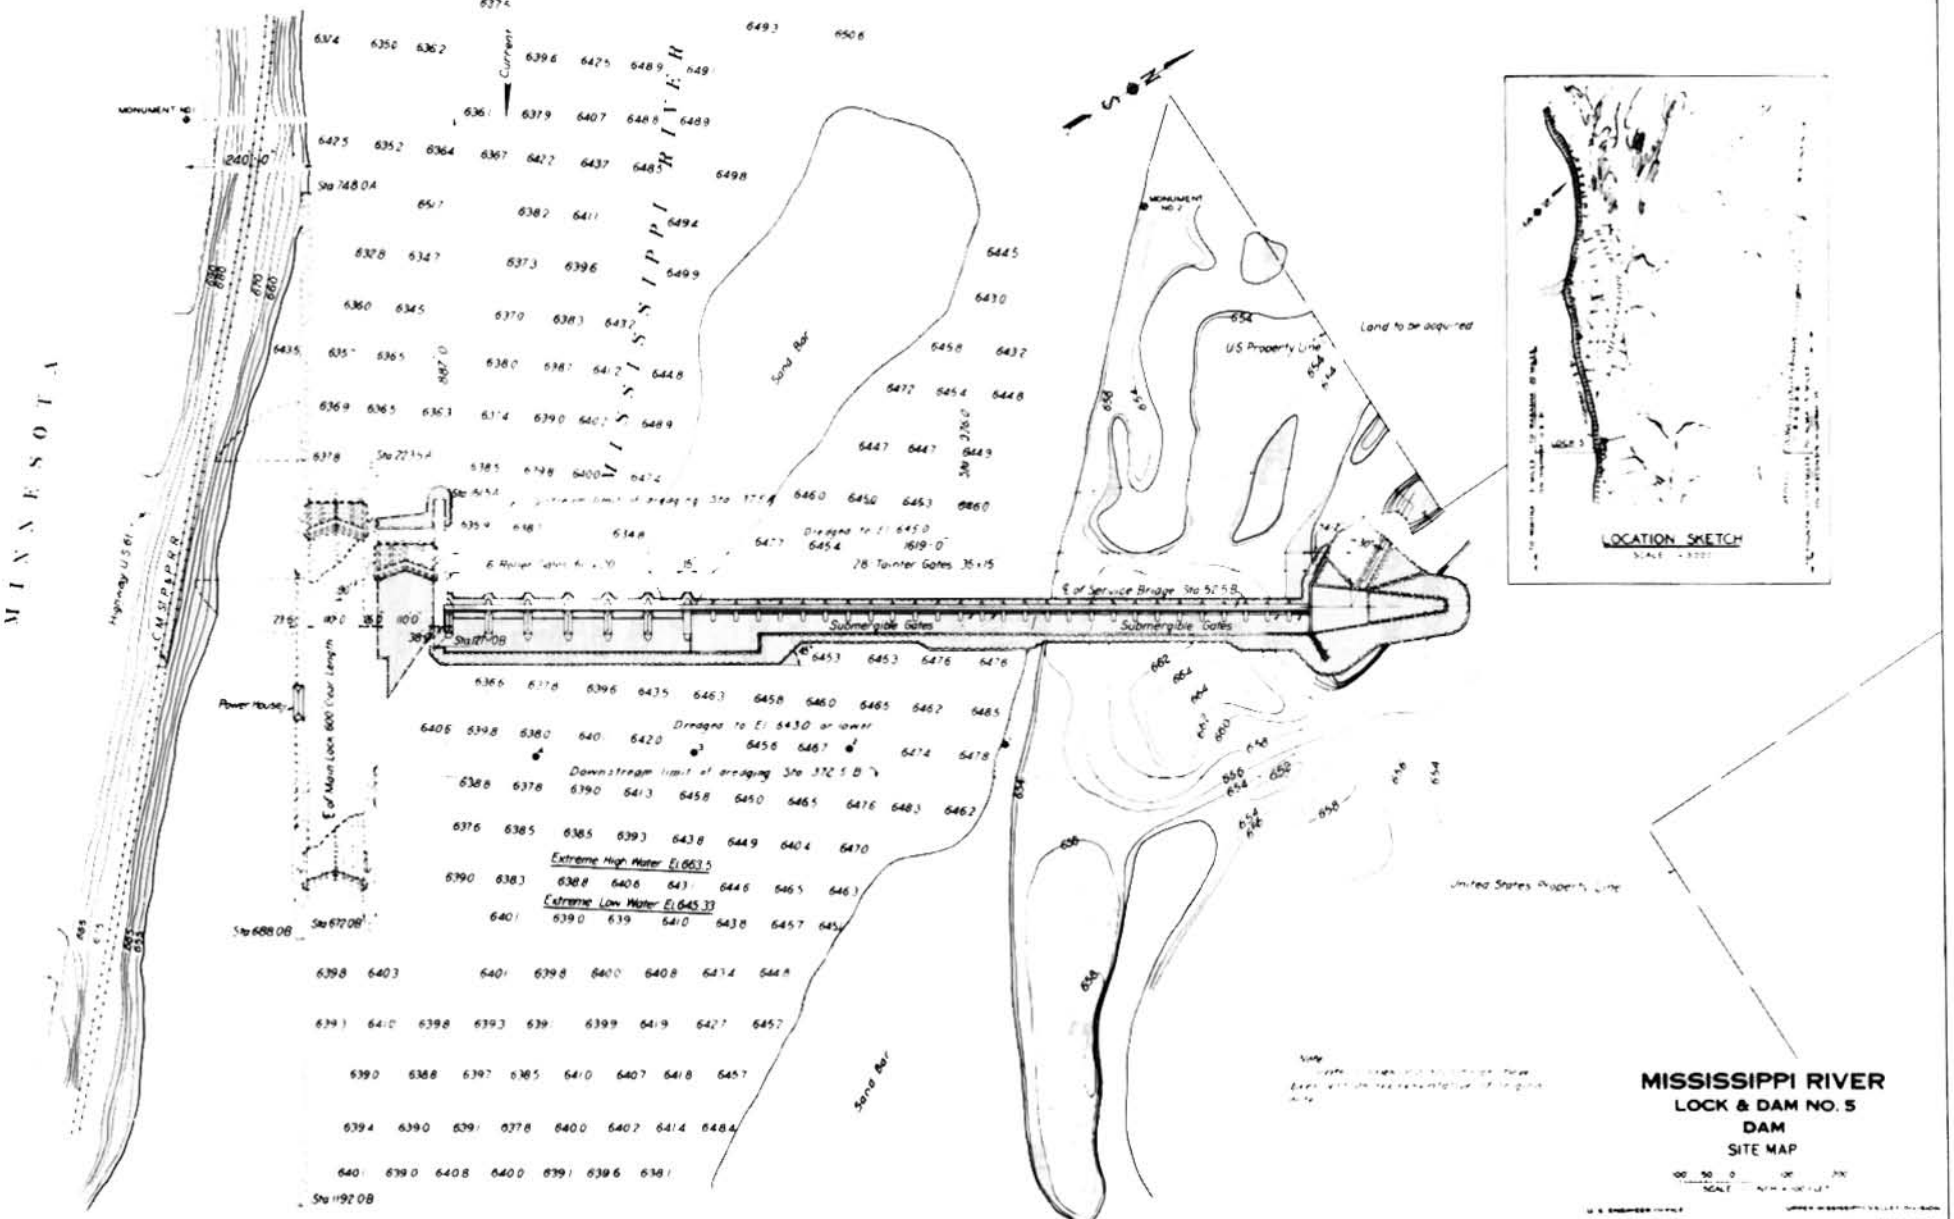

MISSISSIPPI RIVER
LOCK & DAM NO. 5
DAM
SITE MAP

SCALE

DEL. FINISHED STRUCTURE AS OF DEC 1935

THIS SHEET SHOWS WORK AS ACTUALLY CONSTRUCTED

M-L5-10/17-FS

(10)