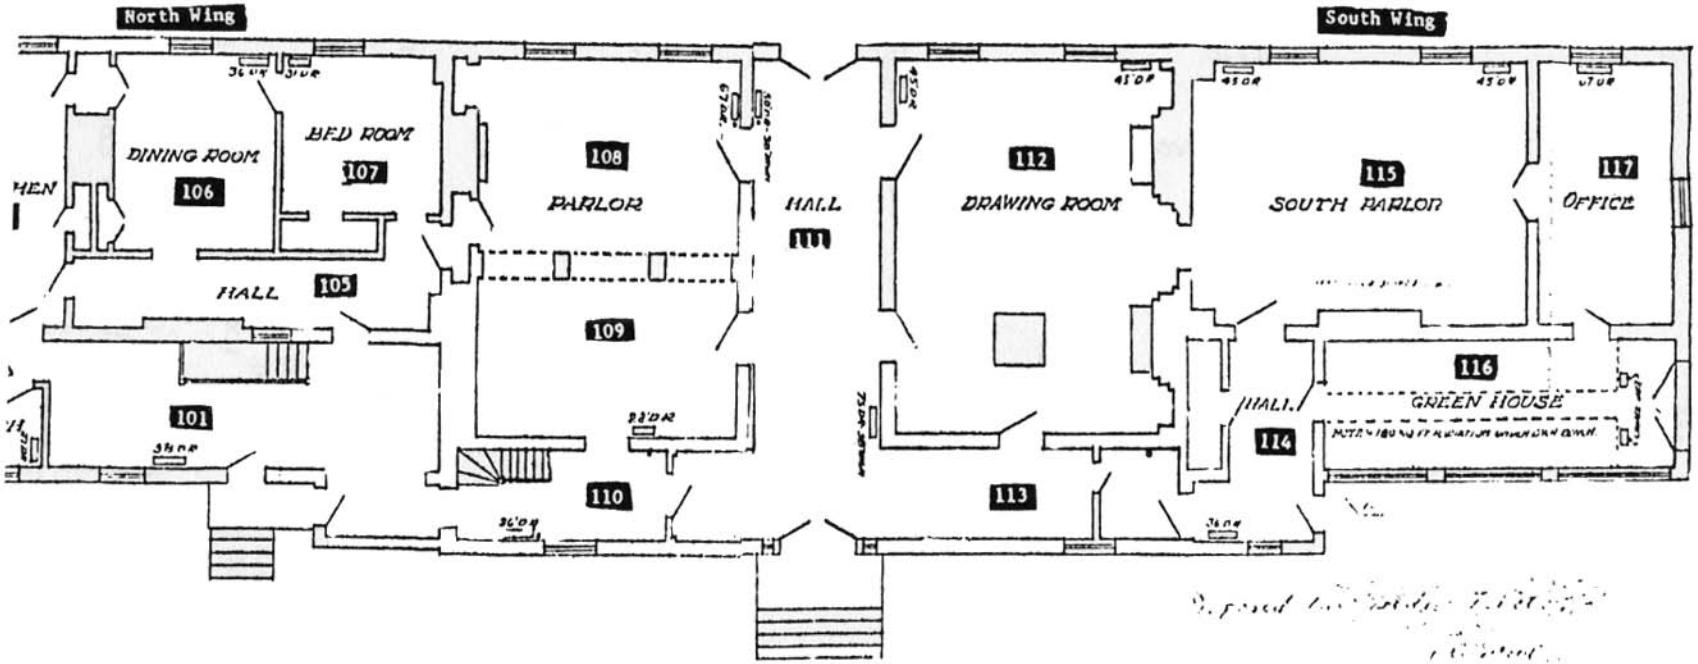

FIRST FLOOR PLAN

N ←