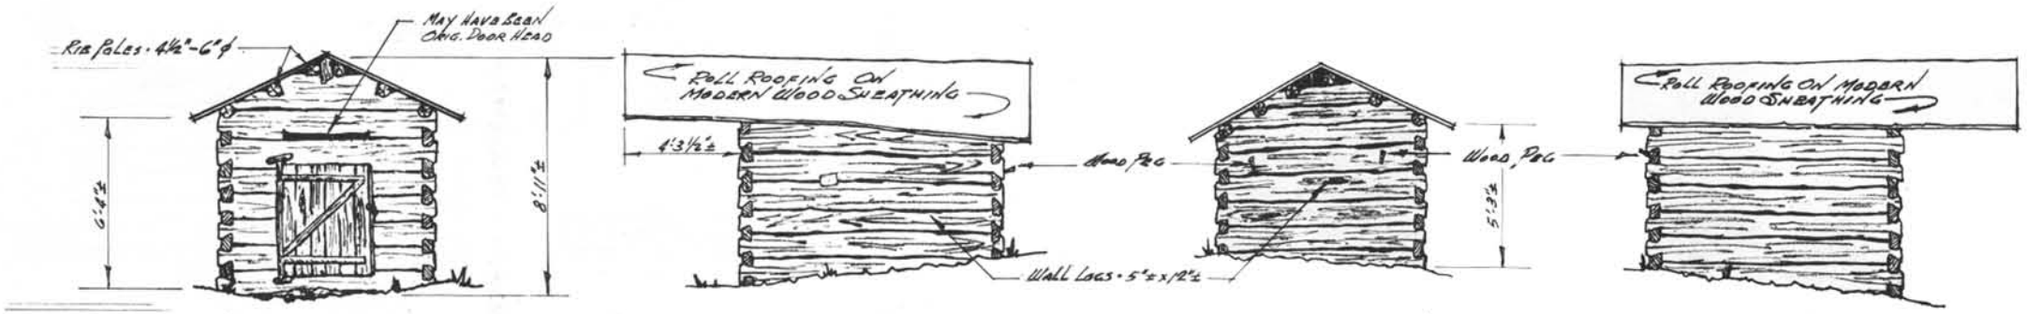

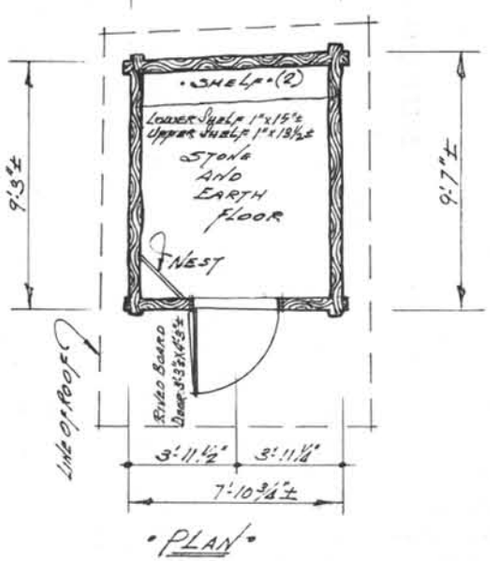

· SCALE · 3/8" = 1'-0"

ORIENTATION

PREPARED
DESIGNED
DRAWN
CHECKED

SYMBOL	DESCRIPTION OF REVISION	DATE	SURNAME

UNITED STATES
DEPARTMENT OF THE INTERIOR
NATIONAL PARK SERVICE
OFFICE OF ARCHEOLOGY AND HISTORIC PRESERVATION
DIVISION OF HISTORIC ARCHITECTURE

REGION: Southeast
PCT B-296
DRAWING NO.: 133 / 94002
DATE: 7-2-69
SHEET 1 OF 2

· RESTORATION · WALKER SISTERS · COMPLEX ·
TITLE OF DRAWING
· LITTLE GREENBRIER ·
LOCATION WITHIN PARK
· GREAT SMOKY MOUNTAINS NAT'L PARK ·
NAME OF PARK

SHEET TITLE: SPRING HOUSE · EXISTING CONDITIONS ·

BASIC DATA · FIELD MEASUREMENTS · BY R. JONES · NOV 1968 ·