For comment, see preceding page, O–5758.

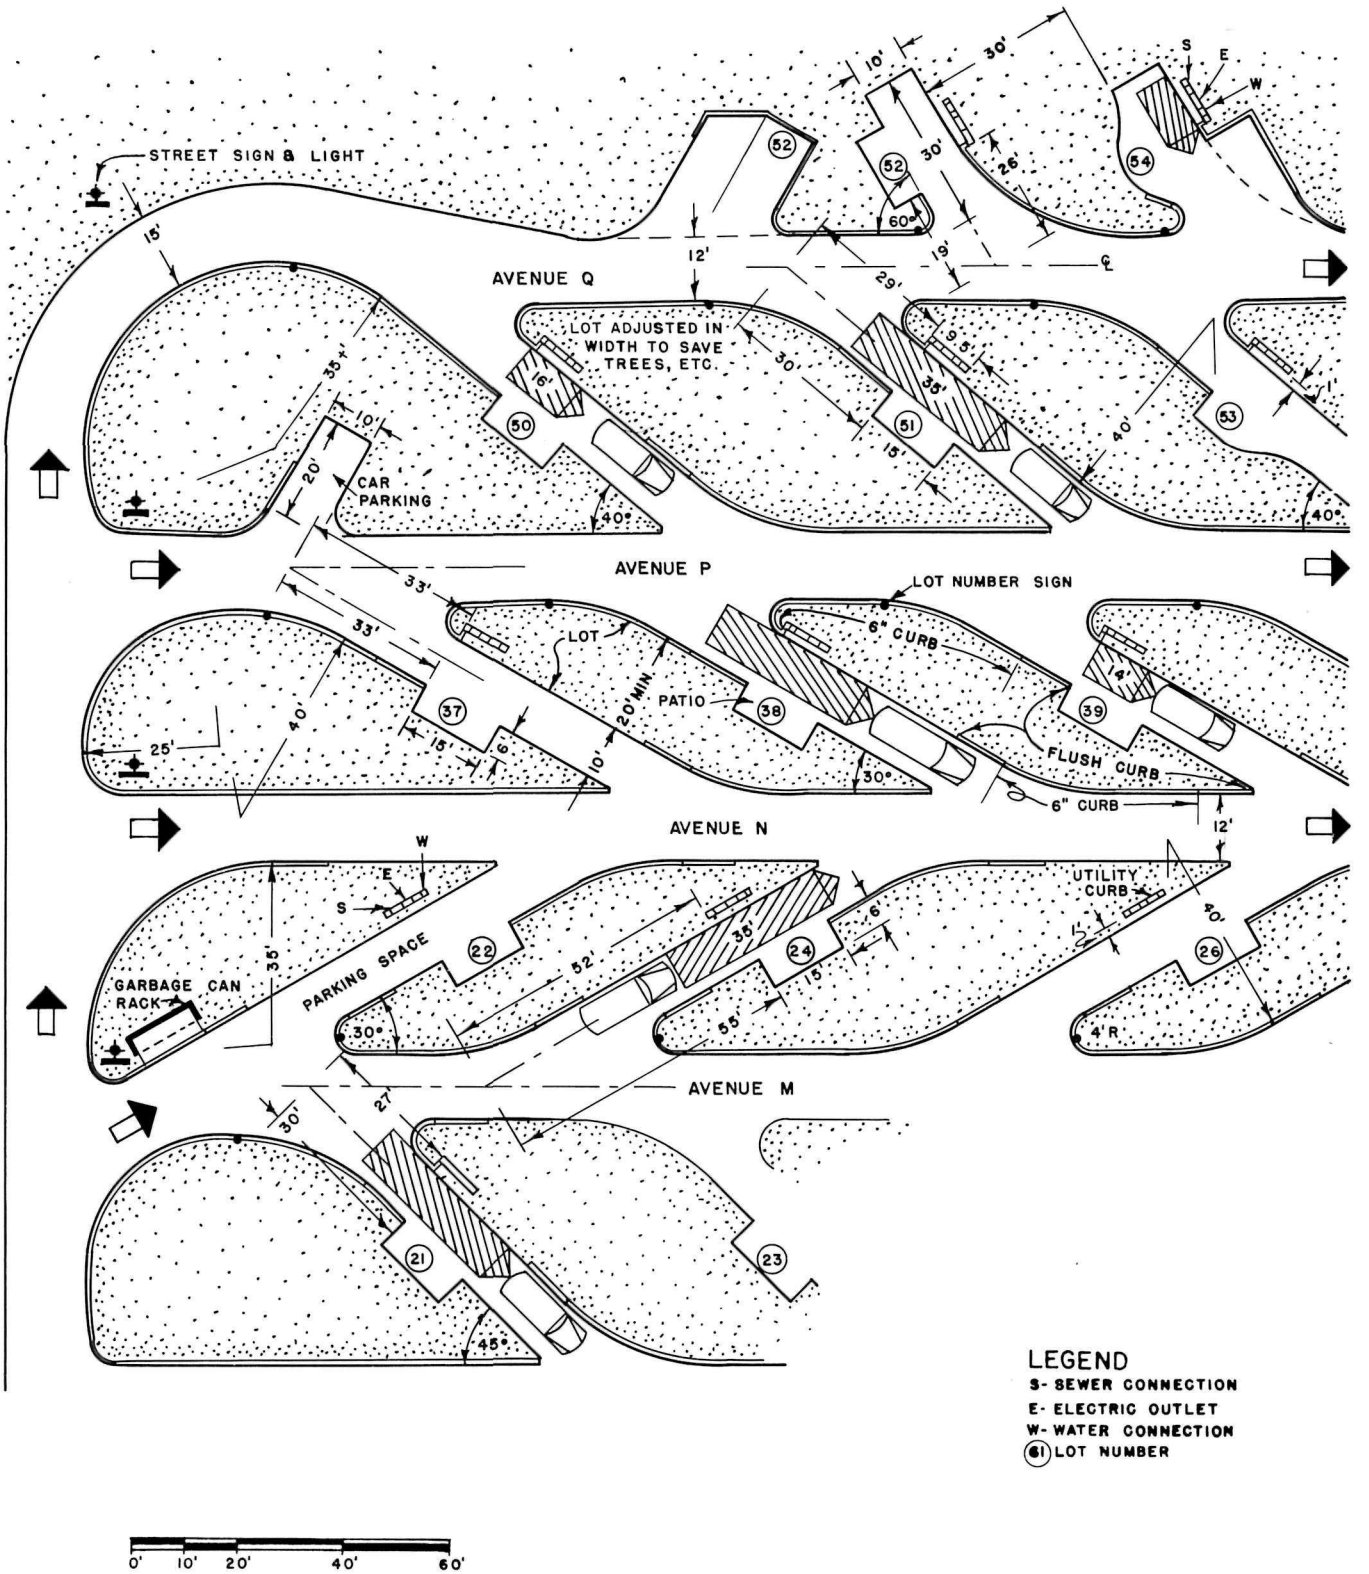

LEGEND

S- SEWER CONNECTION
E- ELECTRIC OUTLET
W- WATER CONNECTION
(61) LOT NUMBER

The National Conference on State Parks in cooperation with *The National Park Service*			TRAILER COURT II.
date		plate 182 J	Contributed by NATIONAL PARK SERVICE
index	O–5759	control S–0417–O	