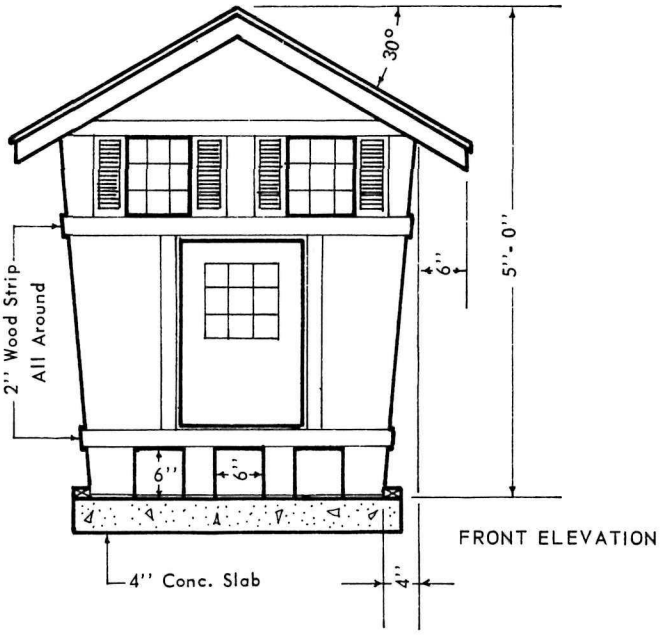


FRONT ELEVATION

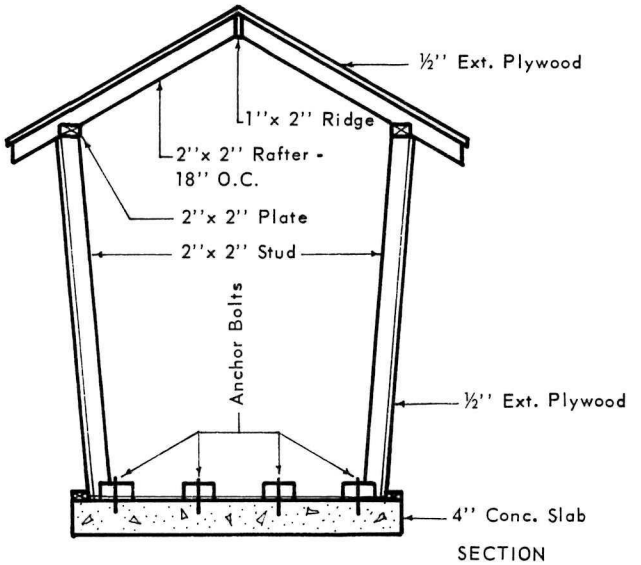


SECTION

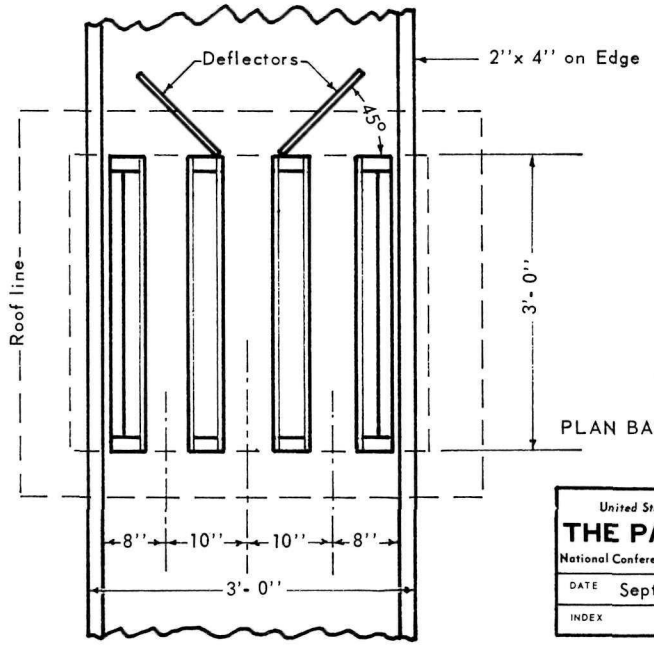


PLAN BASE

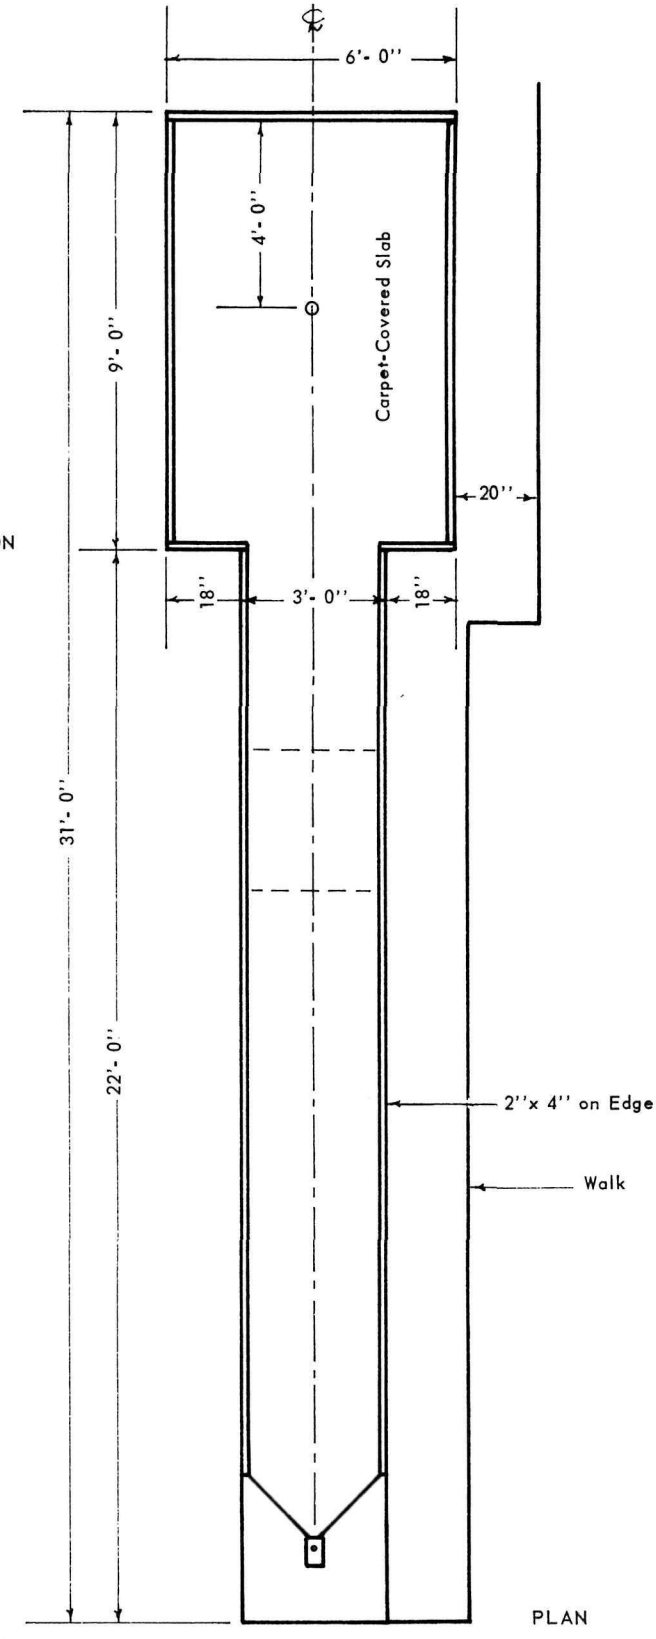


PLAN

See design index numbers R-4563 through R-4582 for complete course.

| | | | |
|---|---|---|---|
| United States Department of the Interior, National Park Service<br>**THE PARK PRACTICE PROGRAM**<br>National Conference on State Parks • National Recreation & Parks Association | | | MINIATURE GOLF<br>(Hole No. 1) |
| DATE September 1971 | PLATE 769 B | | Contributed by<br>GEORGIA<br>Dept. of State Parks |
| INDEX R-4565 | CONTROL C-1333-R (3) | | |