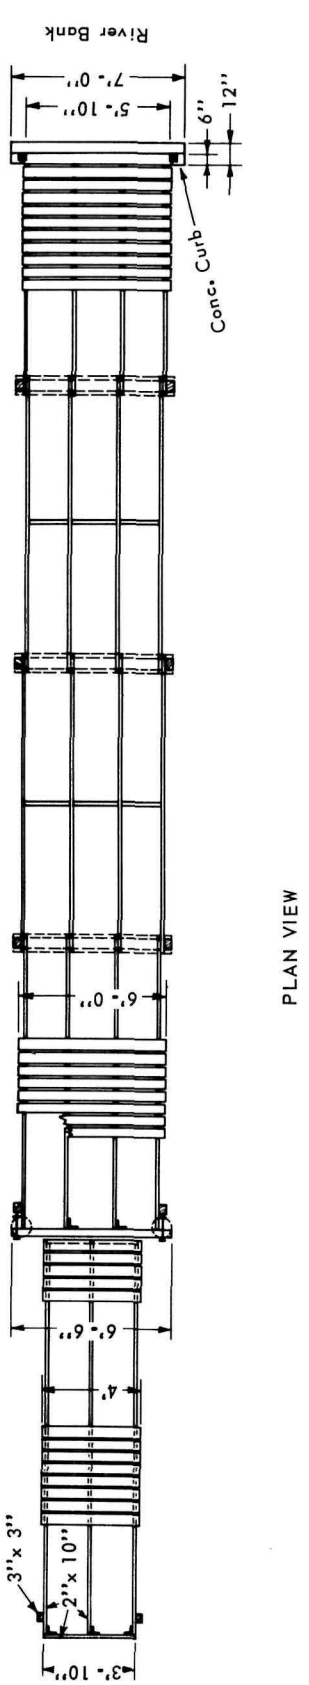

PLAN VIEW

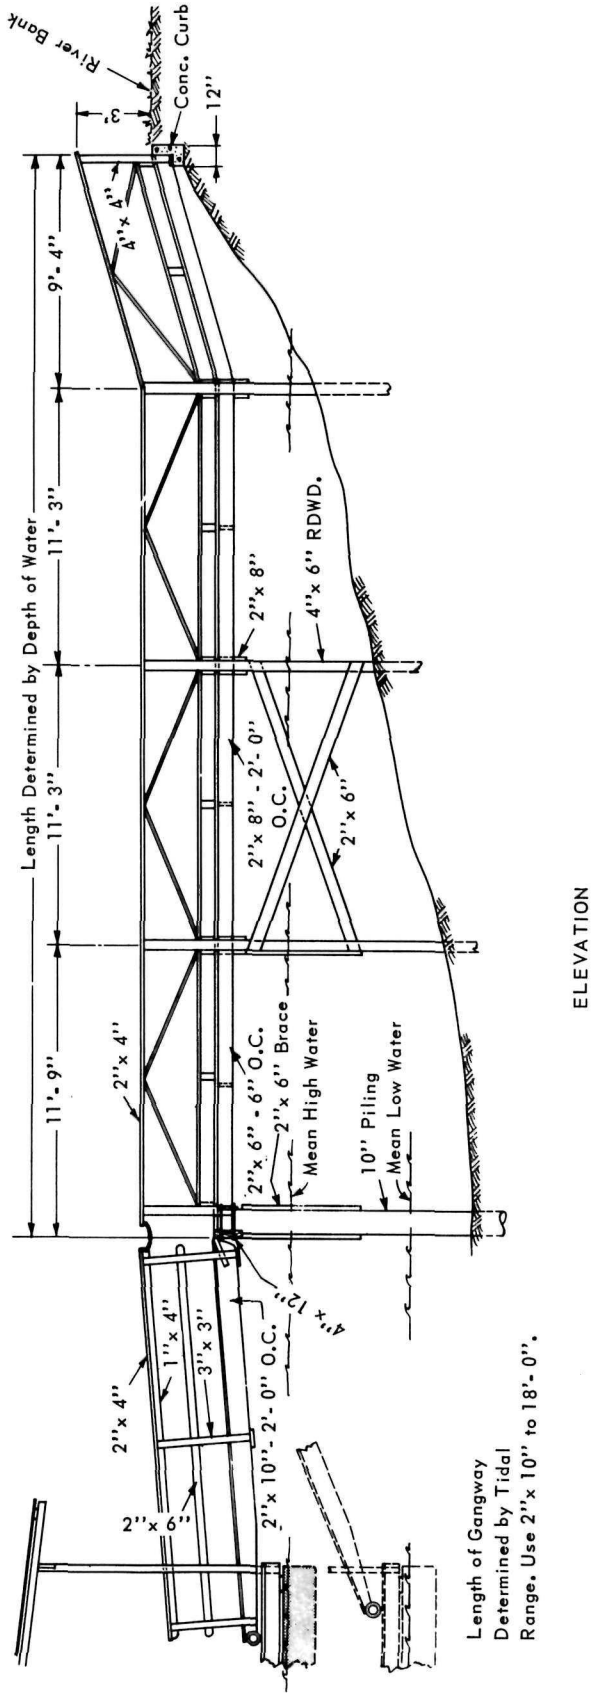

ELEVATION

(See comments R-4806 and specifications R-4808. Design includes R-4803 to R-4808.)

United States Department of the Interior, National Park Service

THE PARK PRACTICE PROGRAM

National Conference on State Parks • National Recreation & Parks Association

DATE	December 1973	PLATE	949 B
INDEX	R-4807	CONTROL	N-0440-R(5)

FLOATING MARINA
GANGWAY & WALKWAY

Contributed by
DOW CHEMICAL CO.