HABS AZ-C

HABS
AZ,
2-BOWI.V,
1B

Infantry Barracks - Fort Bowie Ruins
Fort Bowie National Historic Site
Cochise County
Arizona

DRAWINGS

TRIM LINE

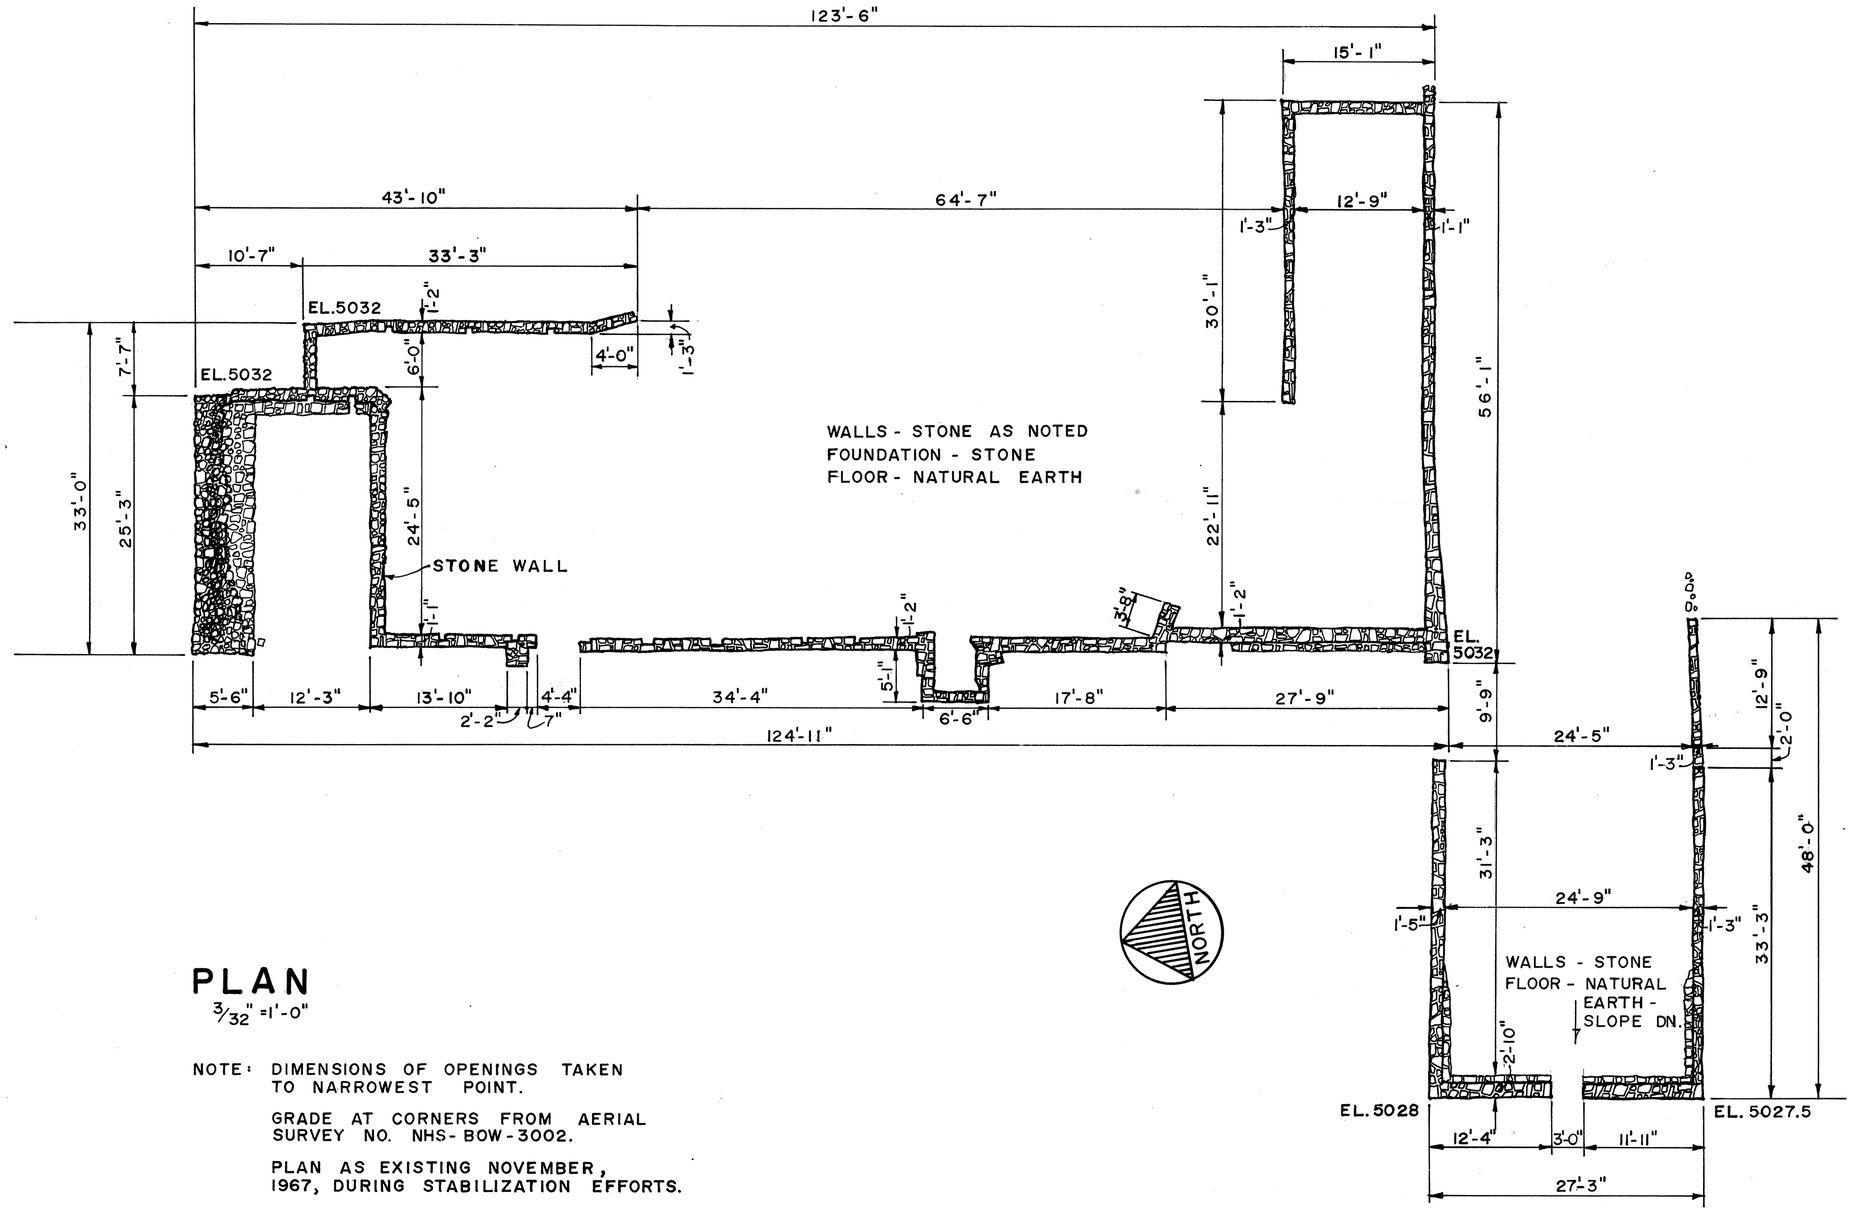

PLAN

3/32" = 1'-0"

NOTE: DIMENSIONS OF OPENINGS TAKEN TO NARROWEST POINT.

GRADE AT CORNERS FROM AERIAL SURVEY NO. NHS-BOW-3002.

PLAN AS EXISTING NOVEMBER, 1967, DURING STABILIZATION EFFORTS.

12345 10 15 20
FEET
3/32" = 1'-0"

DRAWN BY: GORDON HECK, DEL. 1967

DIVISION OF HISTORIC ARCHITECTURE BRANCH OF RESTORATION UNDER DIRECTION OF THE NATIONAL PARK SERVICE, UNITED STATES DEPARTMENT OF THE INTERIOR	NAME AND LOCATION OF STRUCTURE HB-19 & 19A INFANTRY BARRACKS - FORT BOWIE RUINS COCHISE COUNTY, ARIZONA FORT BOWIE NATIONAL HISTORIC SITE	SURVEY NO. ARIZ 63-C	HISTORIC AMERICAN BUILDINGS SURVEY SHEET 1 OF 1 OF 20 SHEETS

LIBRARY OF CONGRESS INDEX NUMBER

TRIM LINE

F. B. P. CO. 16-5559

ARIZ., 2-BOWI.V, 1E-

#71.1s

State ARIZONA County Cochise (2) Town or Vicinity Bowie Vicinity

Structure Fort Bowie, Infantry Barracks (Ariz-63-C)

25 miles S. of Bowie. Sections of rubble stone, approx. 150'-0" x 100'-0". Built between c. 1865 and 1894. 1 sheet (1967, recorded during stabilization effort).

card prepared December 1972

INK ON MYLAR, MYLAR POS. PRINTS

Form 10-444 (2/62) ...STORIC AMERICAN BUILDINGS SURVEY