HABS
ARIZ,
2-BOWI.V,
1H-

Schoolhouse - Fort Bowie Ruins
Bowie vicinity
Cochise County
Arizona

ARIZ -63-F

REDUCED COPIES OF MEASURED DRAWINGS

Historic American Buildings Survey

TRIM LINE

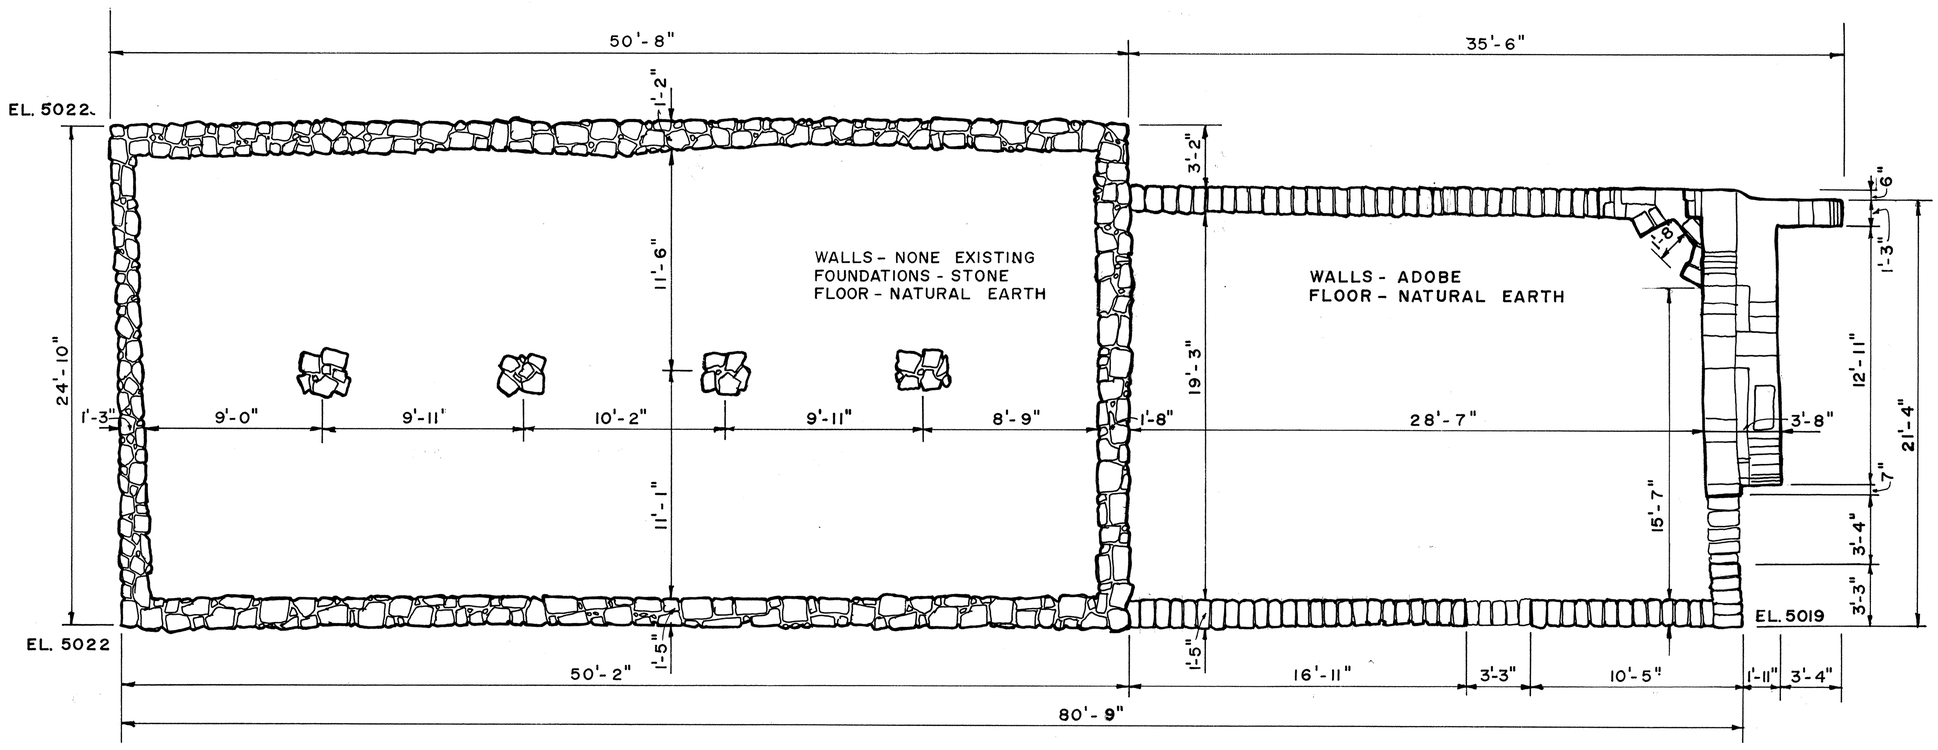

NOTE: GRADE AT CORNERS FROM AERIAL SURVEY NO. NHS-BOW-3002.

PLAN AS EXISTING NOVEMBER, 1967, DURING STABILIZATION EFFORTS.

PLAN

3/16" = 1"-0"

NORTH

60 1 2 3 4 5 10 15
FEET & INCHES 3/16" = 1'-0"

DRAWN BY: ROBERT C. GIEBNER, DEL. 1967

DIVISION OF HISTORIC ARCHITECTURE BRANCH OF RESTORATION UNDER DIRECTION OF THE NATIONAL PARK SERVICE, UNITED STATES DEPARTMENT OF THE INTERIOR	NAME AND LOCATION OF STRUCTURE HB-32 SCHOOLHOUSE - FORT BOWIE RUINS COCHISE COUNTY, ARIZONA FORT BOWIE NATIONAL HISTORIC SITE	SURVEY NO. ARIZ 63F	HISTORIC AMERICAN BUILDINGS SURVEY SHEET 1 OF 1 OF 20 SHEETS	LIBRARY OF CONGRESS INDEX NUMBER

TRIM LINE

P. B. P. CO. 16-5559

ARIZ, 2-Bowi.v, 1H.

HM 1s

State ARIZONA County Cochise (2) Town or Vicinity Bowie Vicinity

Structure Fort Bowie, Schoolhouse (Ariz-63-F)

25 miles S. of Bowie. Sections of rubble stone, 24'-10" x 50'-8"; north adobe wing, 21'-4" x 30'-7", corner fireplace. Built between c. 1865 and 1894.
1 sheet (1967, plan, recorded during stabilization effort)

prepared by December 1972

INK ON MYLAR; MYLAR POS. PRINTS

Form 10-444 (2/62)

HISTORIC AMERICAN BUILDINGS SURVEY